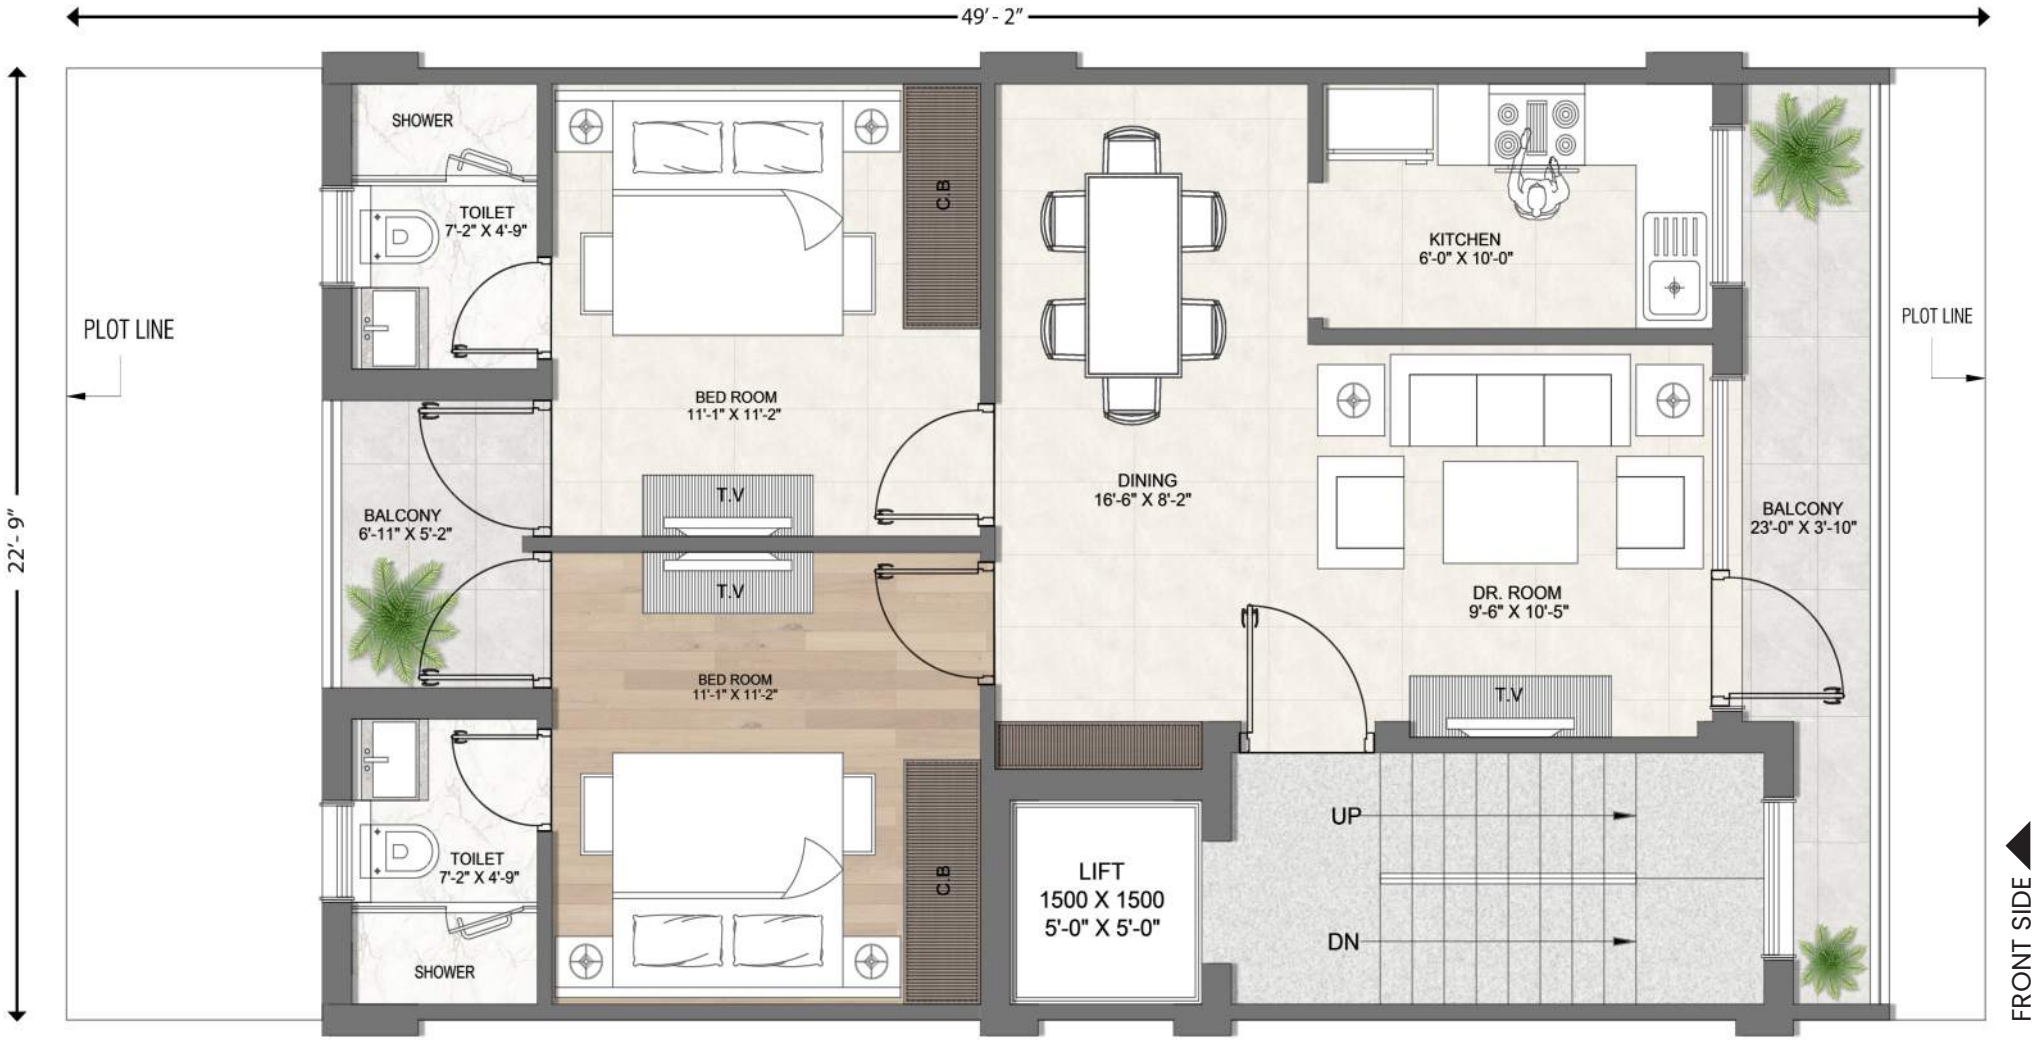Typical Layout Plan 2Bhk + 2T